



PART PLAN - 75TH FLOOR

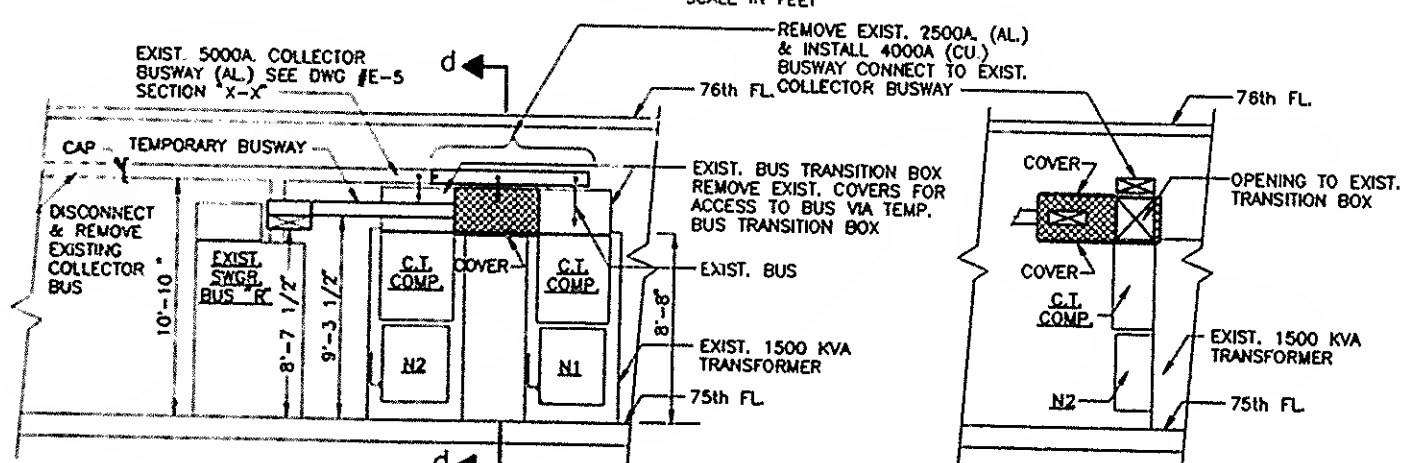


SECTION D-D

TEMPORARY CONNECTION  
AT COLLECTOR BUSWAY

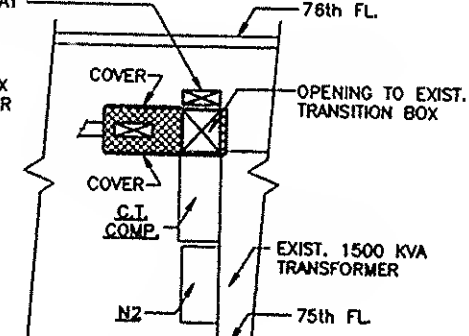


SECTION d-d

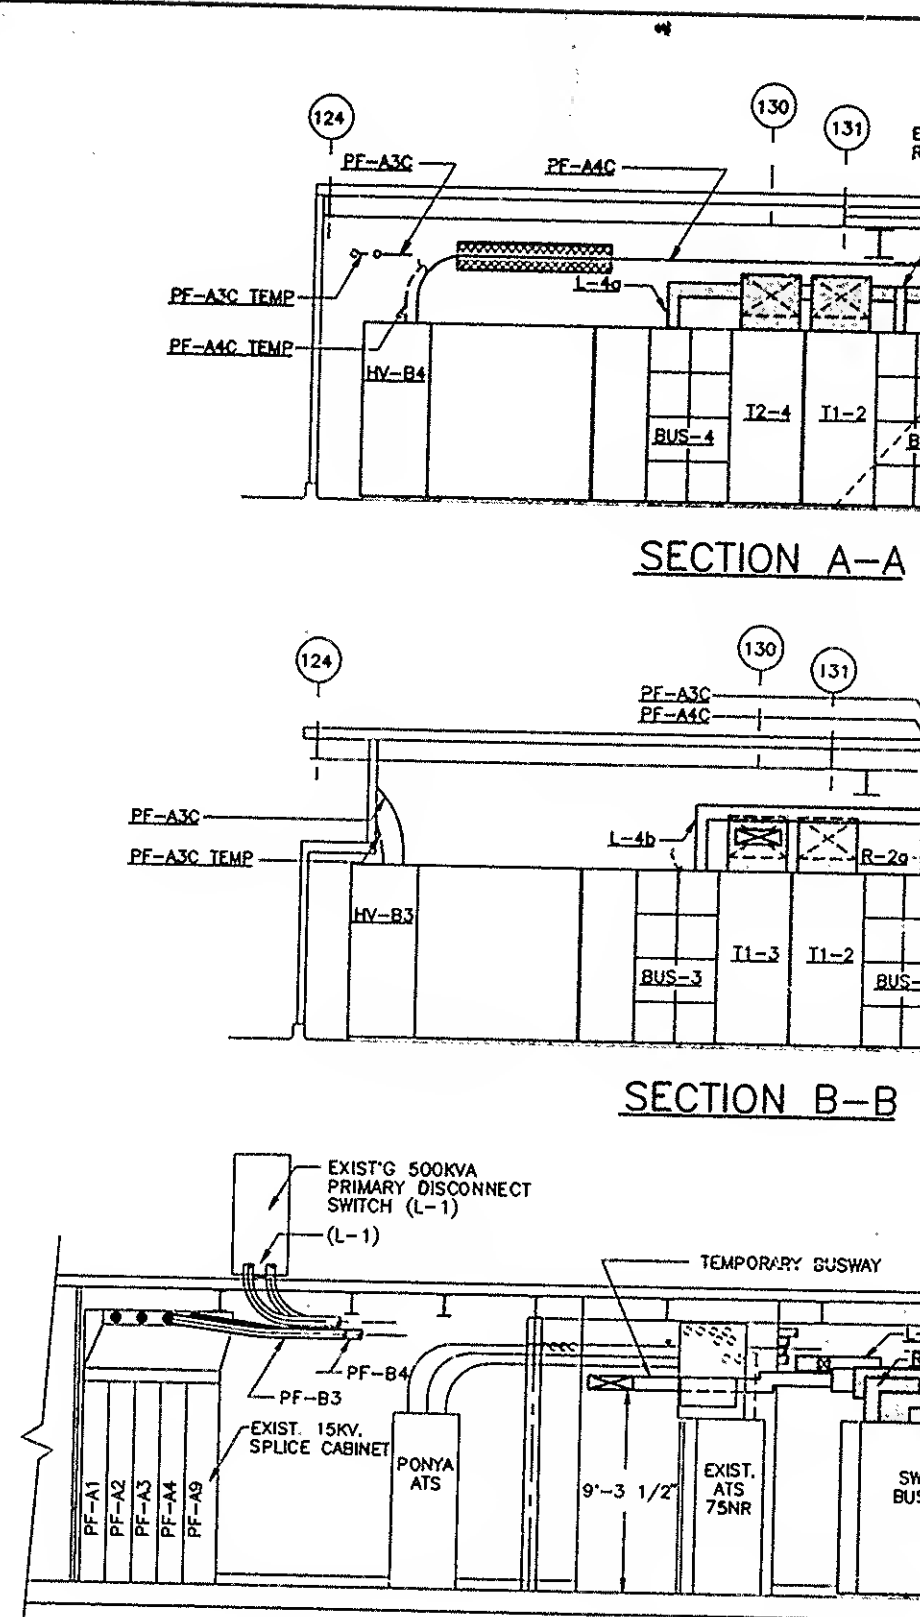

SECTION A-A

SECTION B-B

SECTION C-C

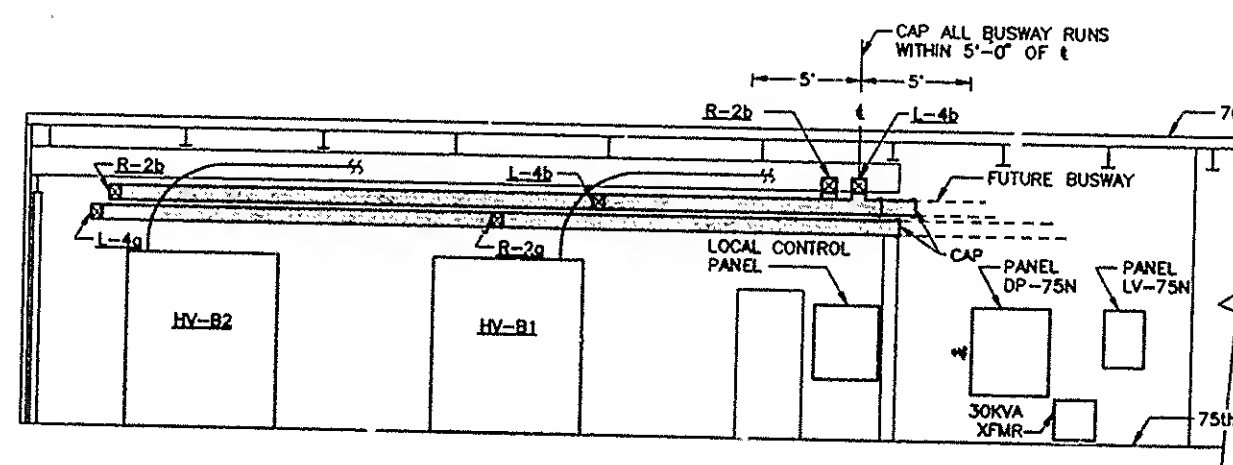

SECTION E-E